HDJ-P60-47B

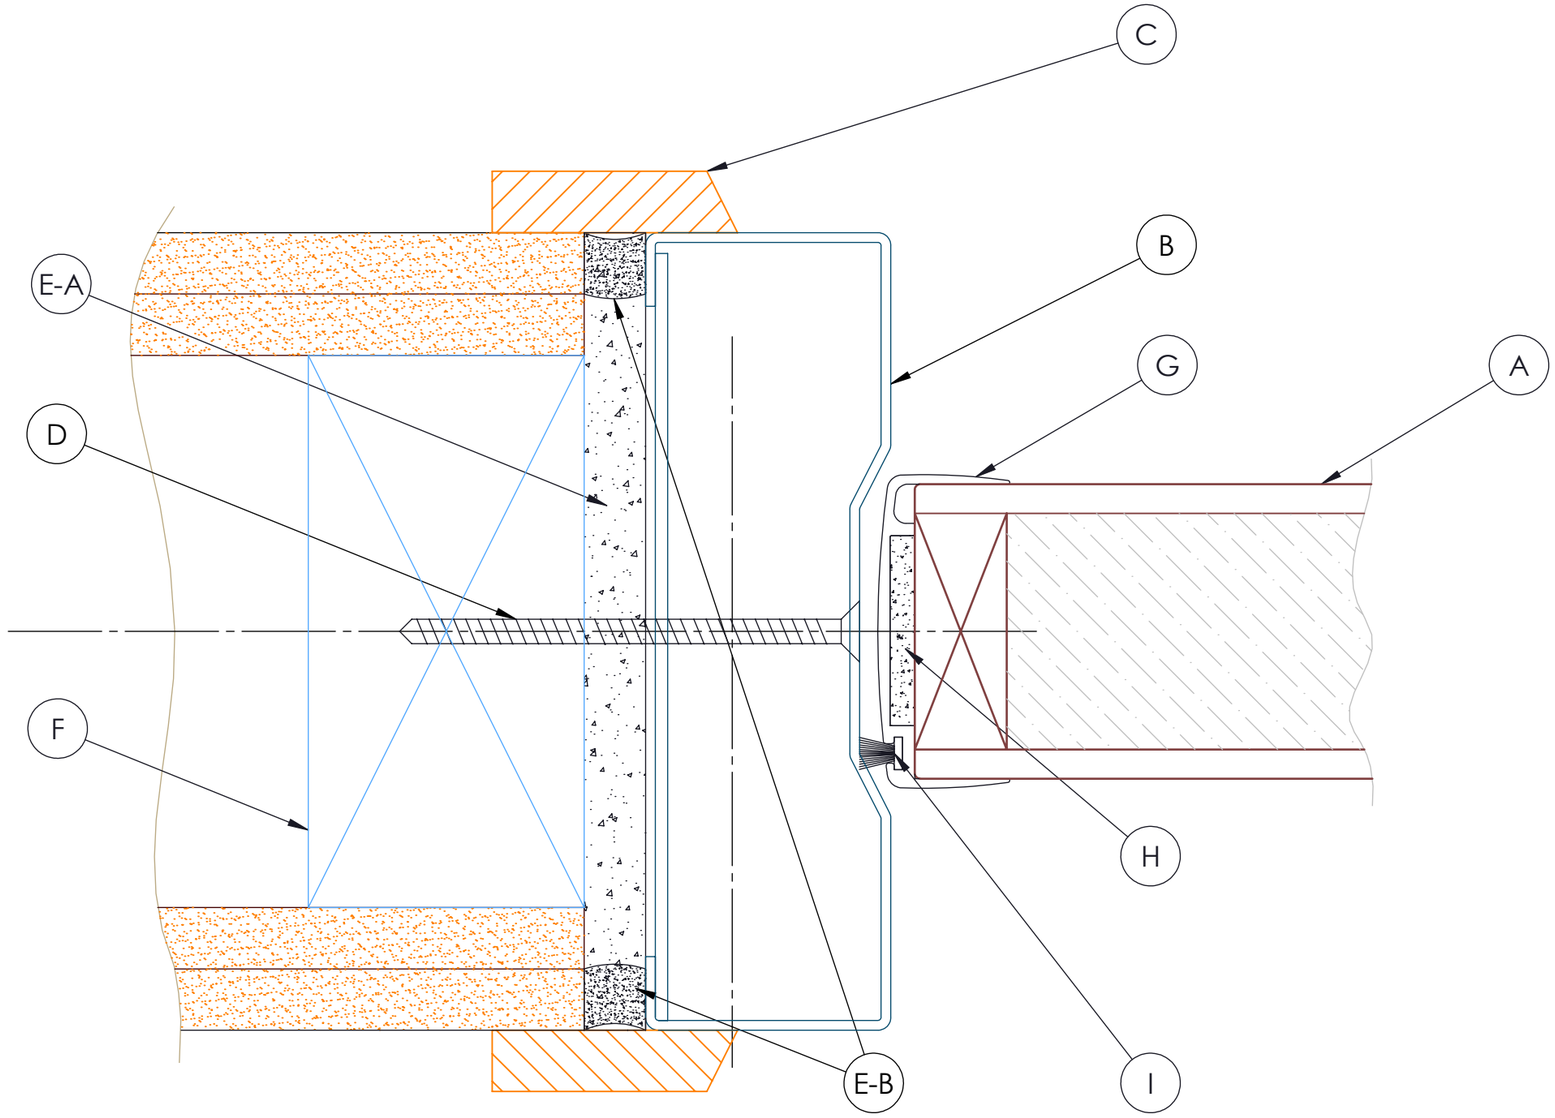

A	48mm EUROPA DOOR
B	STEEL JAMB (MUST BE BACKFILLED) NOTE : HEAD = 60mm TO ACCOMODATE TRANSOME CLOSER
C	TIMBER ARCHITRAVE (By Others Min. 40 X 10mm)
D	STAINLESS STEEL SCREWS 12-14G X 75mm @ 450mm CENTRES
E	MAX. 10mm FITTING GAP TO BE FILLED WITH: E-A PR EXPANDING FOAM (E.G. SIKA BOOM) AND E-B INTUMESCENT MATERIAL (E.G. BOSS MASTIC) TO FILL FITTING VOID
F	TIMBER STUD
G	ALUMINIUM CAPPING
H	FIRE SEAL
I	BRUSH SEAL

CORE	EUROPA
FRR	-/60/30 sm
STUD	TIMBER
JAMB "S"	STT1-DA
WALL TYPE EXAMPLES	GBTL60b

Title: **Door Jamb**	Date: 12/01/2021	Drawn By: HM Checked By: HM	
Drawing No: **HDJ-P60-47B**	Revision: 1.0	Sheet No: 1 / 1	Size: A3

Hallmark GROUP

©Hallmark Group. For the installation of Hallmark doors only. Ph: 03 313 4754